Technical Rider

Bruta.L

General
Dance, Music, Theatre
Length: 30 OR 45 minutes
45 minutes = 1 x per day
30 minutes is max 2 x per day
Public: 300 – 600 persons
Depending on the situation public can be seated on 3 or all sides.
Team: 5 (4 dancers)

Space

☐ Stage or wooden floor or vinyl dance floor with cardboard beneath it: 10 x 8 metres (width / deep)

☐ Minimum height: 4 metres.

☐ A quiet background.

☐ A backstage near the performance place

☐ A broom

☐ An iron

Light (if night)
05 channels of 2,5kw
01 lighting console

Light material necessary:
01x ETC S4 15º/30º 750w
08 x ADB Fresnel 1Kw
04 x lightstand (4 meters)

Sound
The sound will be sent from a computer from cabin and there is also live music on stage.
The musician uses:
01 electric bass
01 Loop Station RC30
01 Pedal Zoom Multi Stomp MS-70 CDR

- The organizer must provide:
01 diffusion system adapted to Space and audience
04 direct 220v on stage
01 Monitor
01 Wireless Microphone
03 Asymmetrical DI BOX
02 Adaptors Jack / XLR
01 Mic stand
Cables to connect the sound material (please check plan)

The festival needs to provide a sound technician during the shows and at the rehearsals.

Backstage

☐ We need a space where we can warm up and change near to the performance area.

Set up/Break down

 We need 90 minutes to set up and rehearse on the stage. Breaking down takes 2 minutes.
 With lighting the set up will take longer.

Hotel & Meals

☐ If an overnight is agreed, we need 4 or 5 single rooms.

☐ Candelaria is vegetarian.

 We like to point out that we prefer eating light some time before the show and we need calories after the show.

Travel

 We travel by plane, train or car with no extra luggage. If the choreographer travels with the team, she will bring her newborn.

Bookings & Info : cc@entract.nl

ENTR'ACT

Casper de Vries
tel: +316-1142 3074
skype: sterrenplukker-

Claudia Geubel
tel. +316-26704856
skype: claudia geubel

www.entract.nl
email: cc@entract.nl

Projet: bruta.L			PATCH: 1 Vx / Aux 1 / Post Fader / No ST 2 Bass / Aux 2 / Post fader / No ST 3 RC 30 L / Aux 3 / Post Fader / ST 4 RC 30 R / Aux 3 / Post Fader / ST
Lieu du projet	Date du projet: 27.10.2021		
Nom du client: HURyCAN			
Dessiné par: Mathieu D. +336.10.76.75.61	Numéro de version: 01	nom du fichier: bruta.L Calle.c2s	En-tête du document

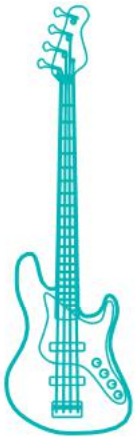

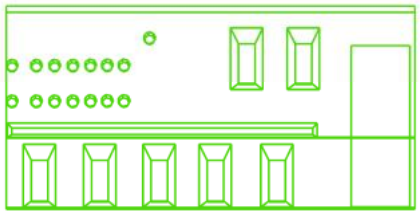

Loop Station
RC30

D.I

Line 2 Bass

Line 1 : Vx

AUX 1 Vx

AUX 2 Bass

OUT LR

D.I

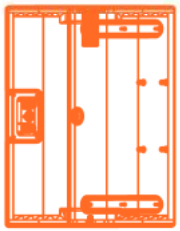

AUX 3 MONITOR

L

R

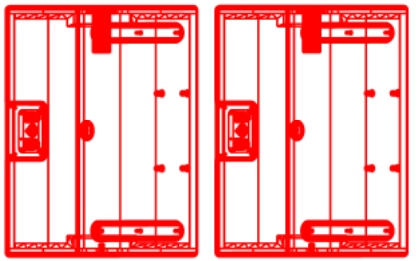

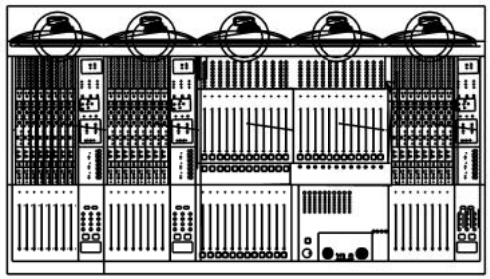

Sound Desk

Leyenda

- Bass
- DI Box
- Loop Station
- Monitor
- Sound System
- Vx

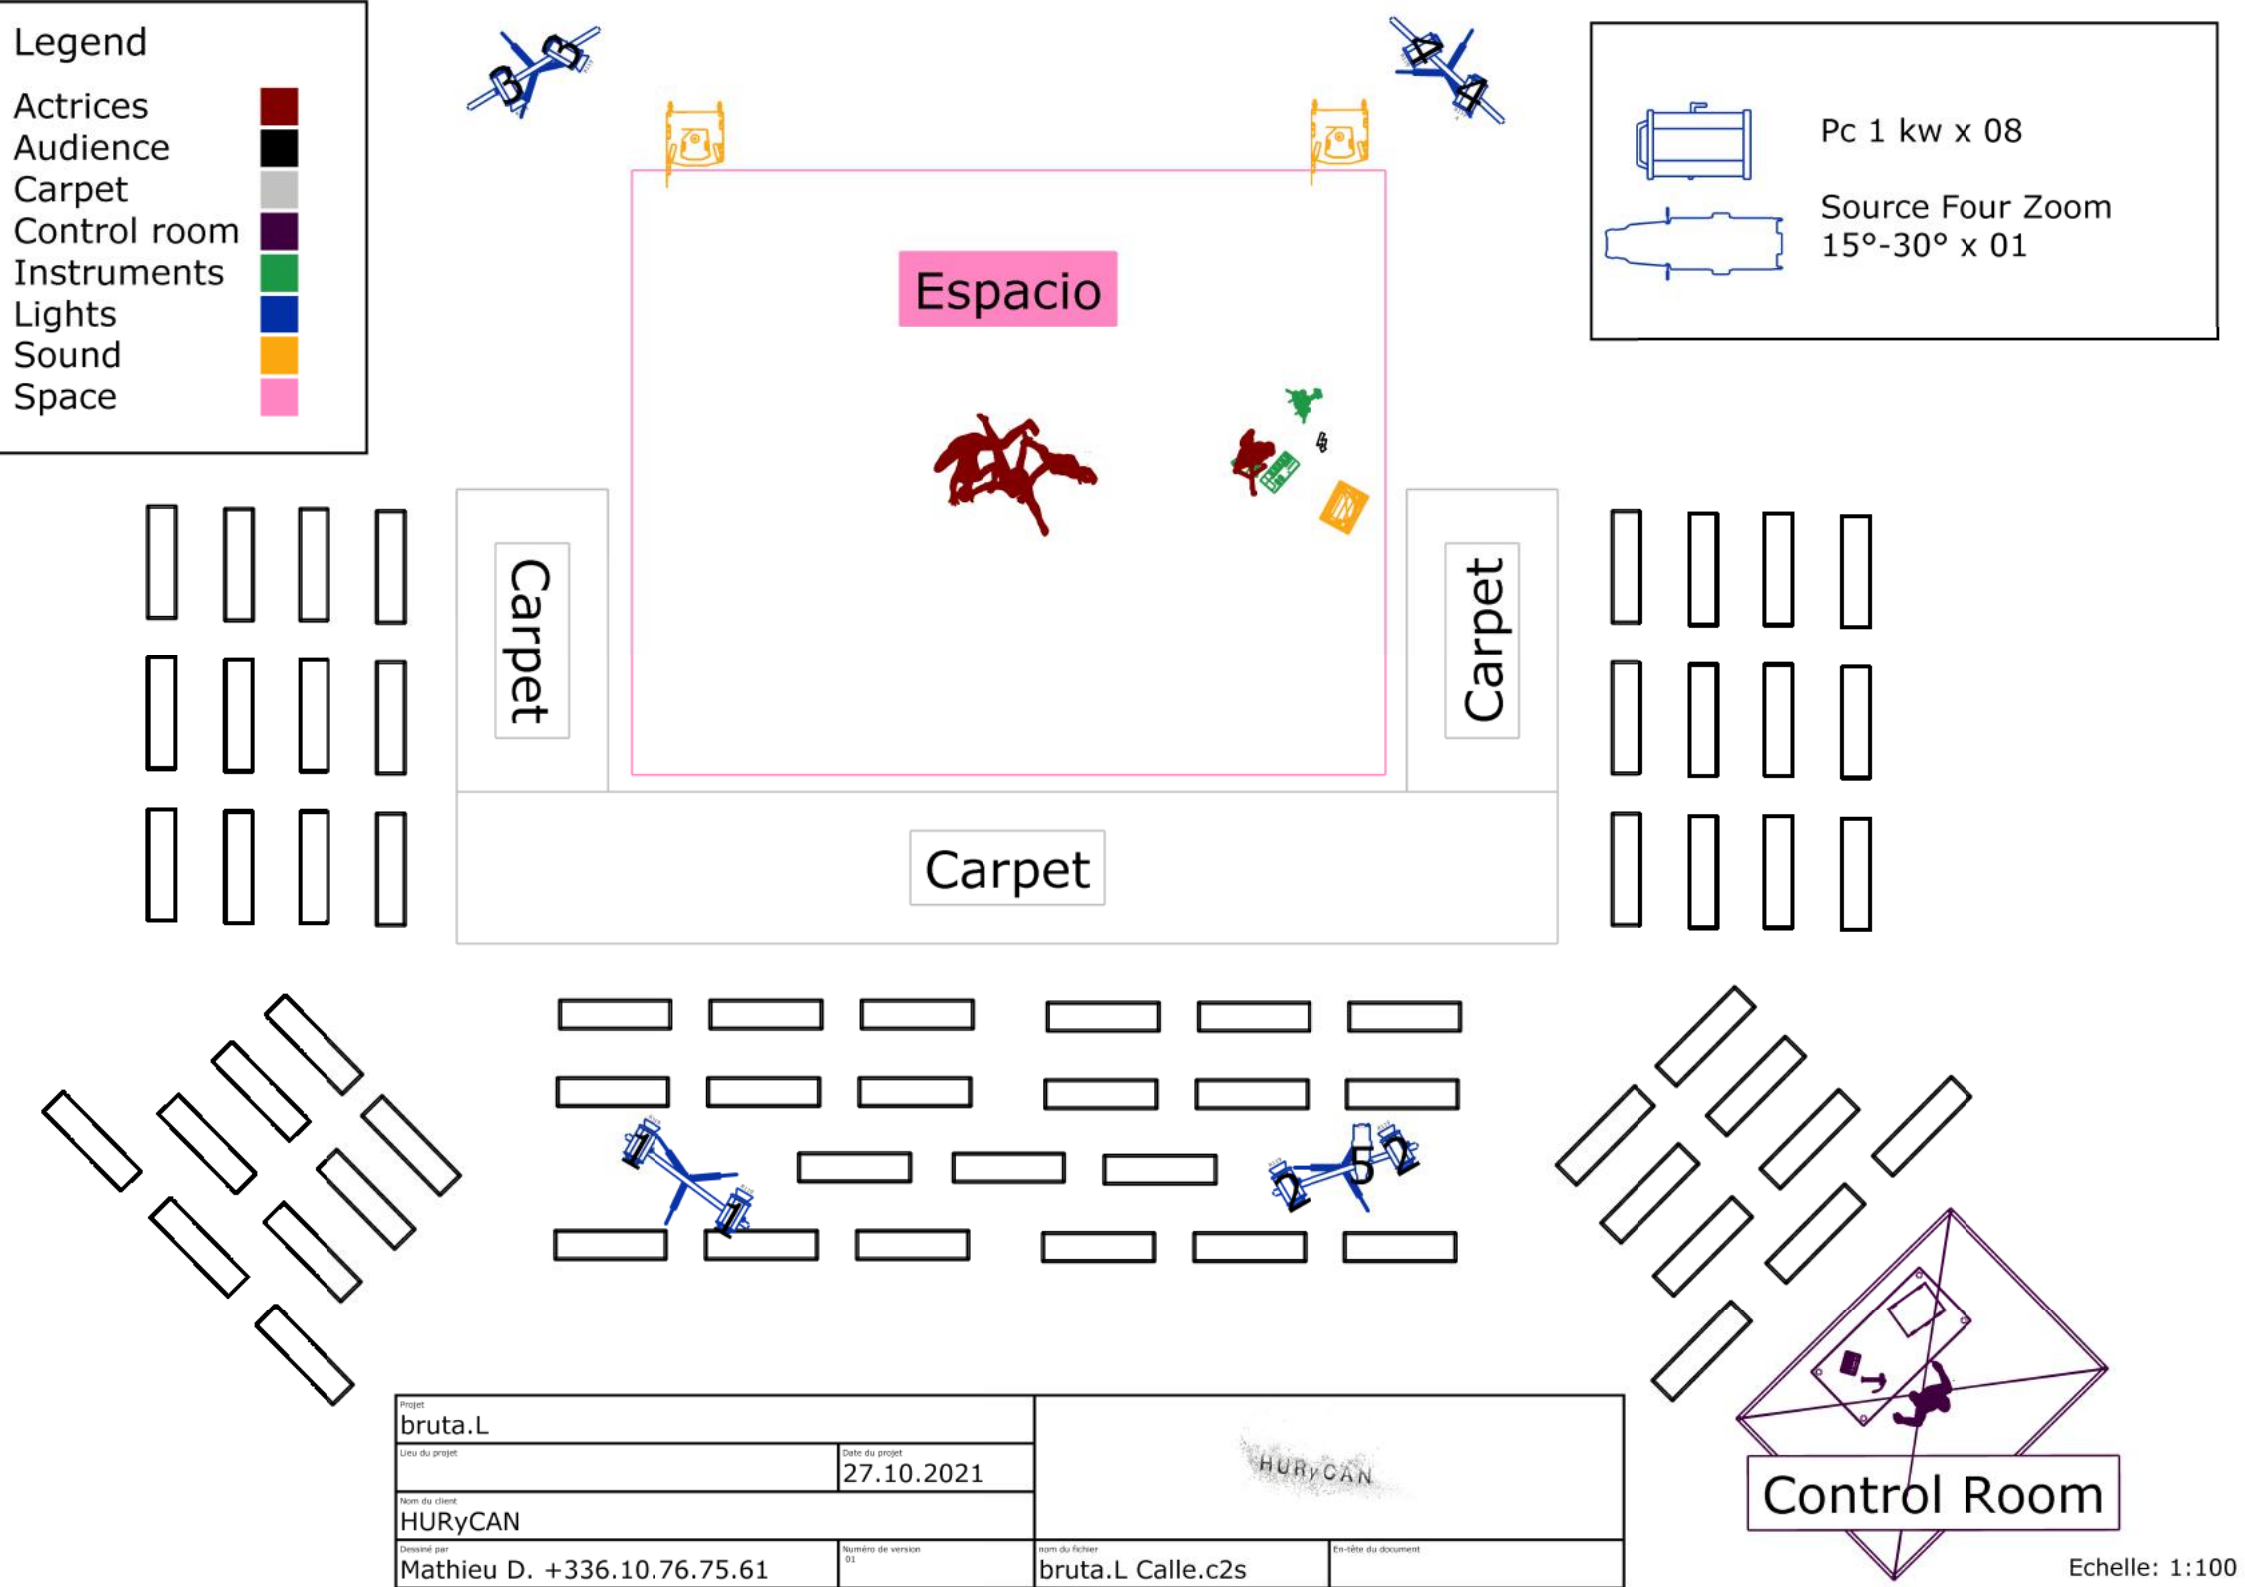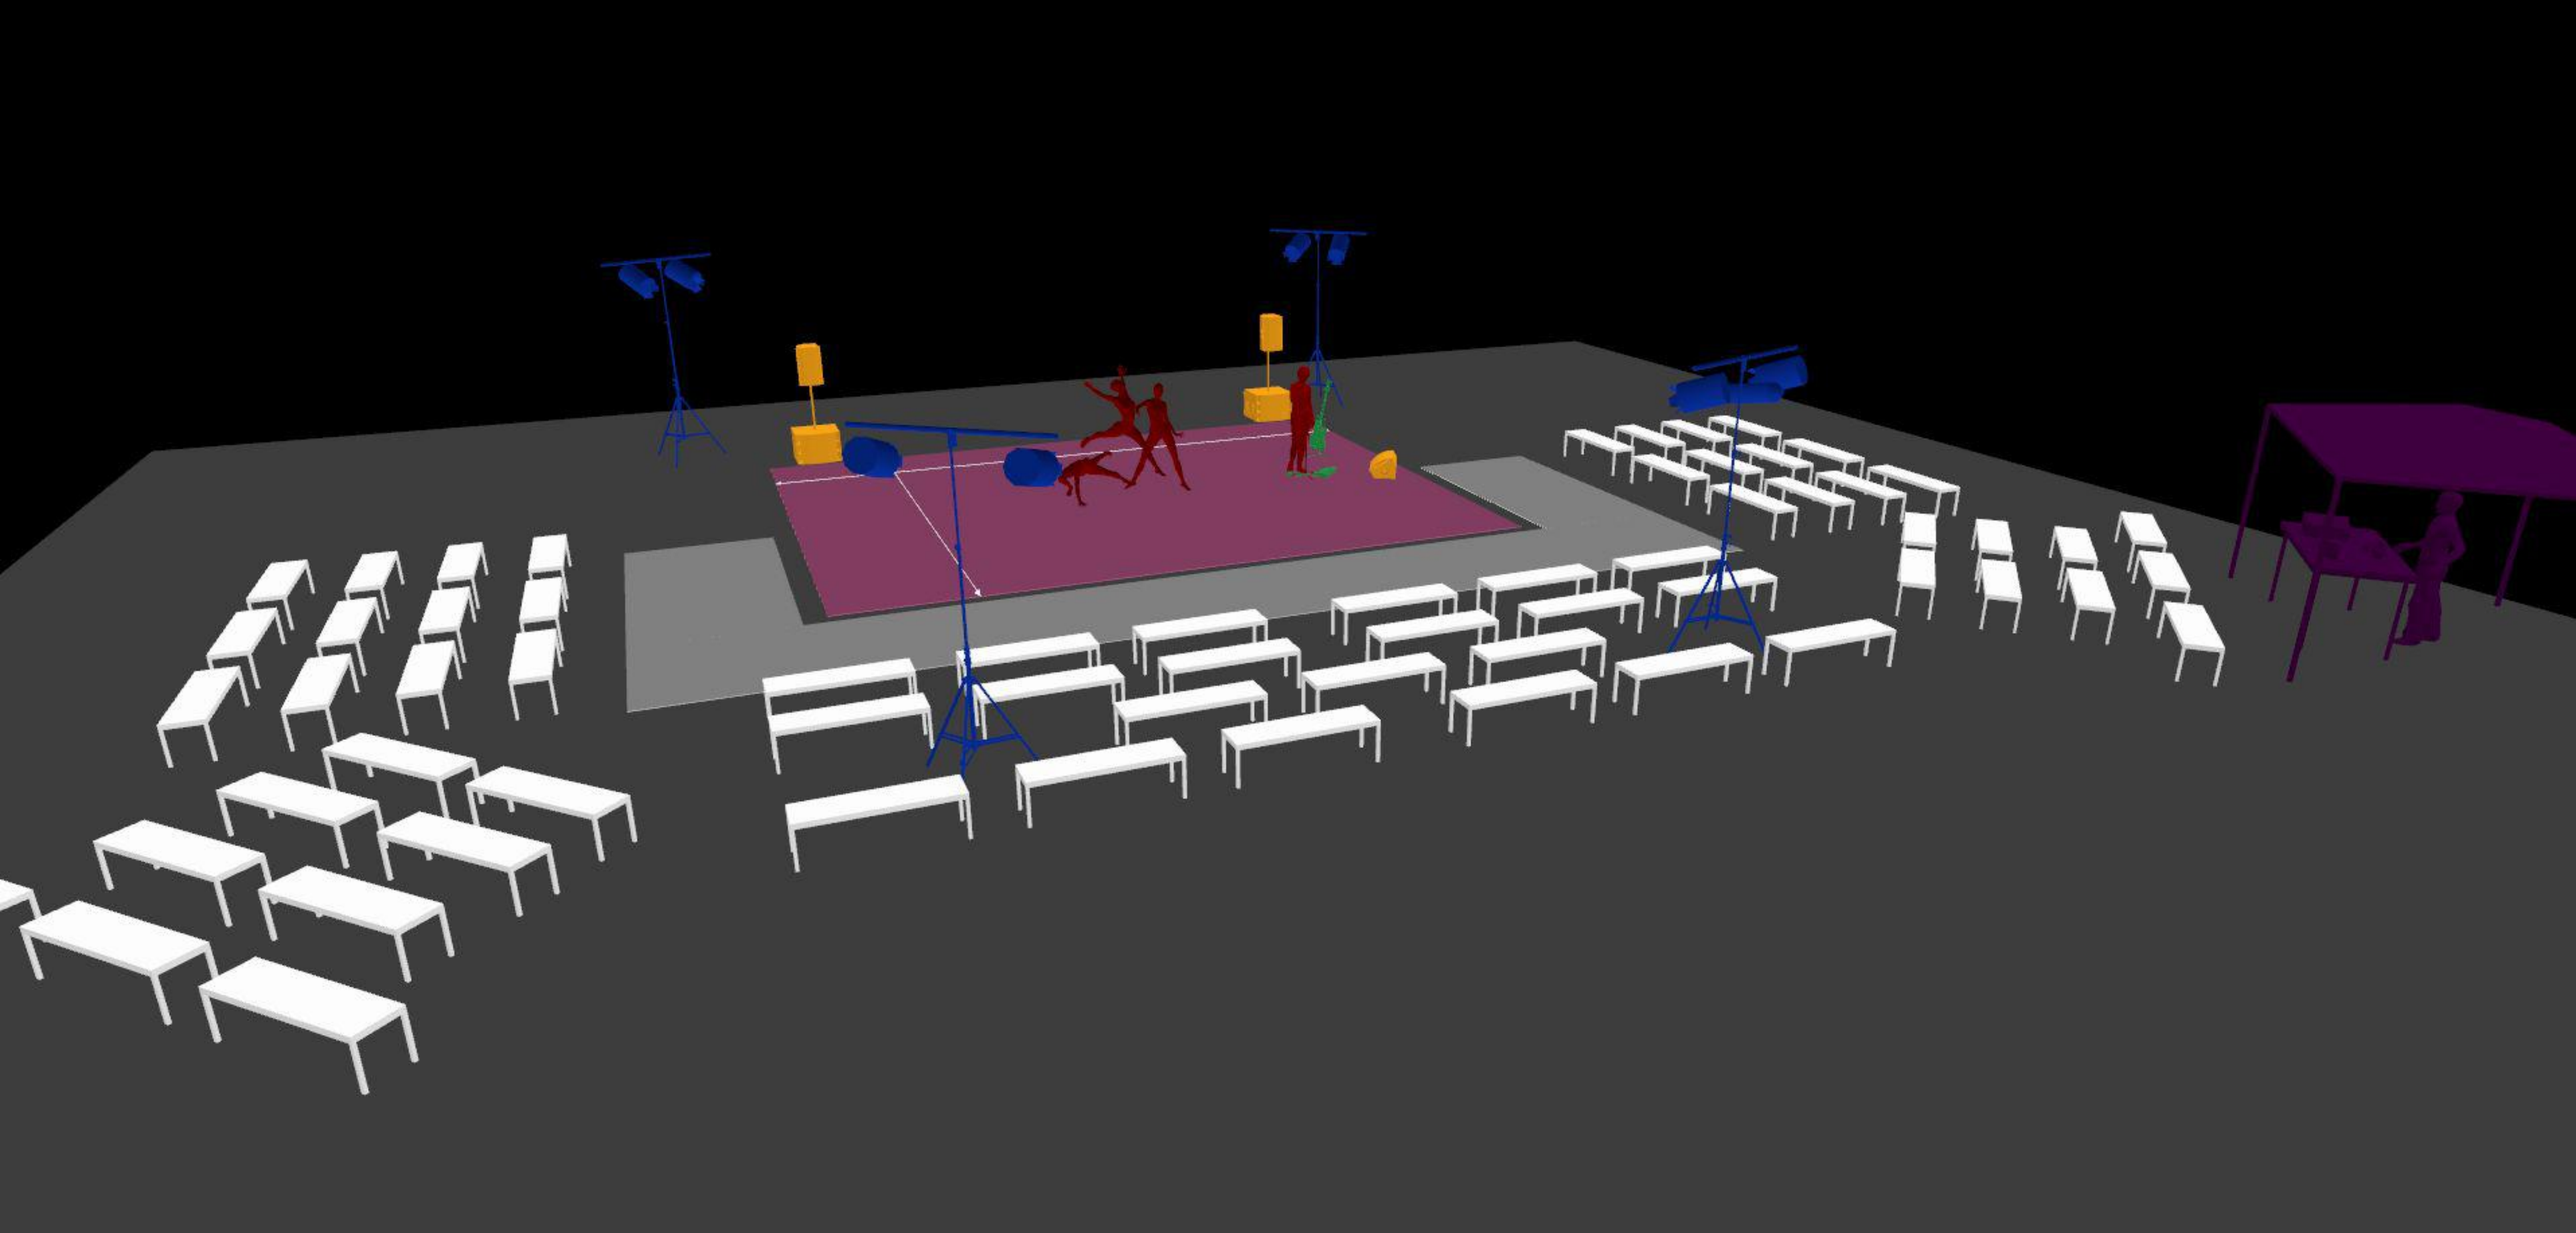
Legend
Actrices
Audience
Carpet
Control room
Instruments
Lights
Sound
Space
Pc 1 kw x 08
Source Four Zoom
15°-30° x 01
Espacio
Carpet
Carpet
Carpet
Control Room
Projet
bruta.L
Lieu du projet
Date du projet
27.10.2021
Nom du client
HURyCAN
Dessiné par
Mathieu D. +336.10.76.75.61
Numéro de version
01
nom du fichier
bruta.L Calle.c2s
En-tête du document
HURyCAN
Echelle: 1:100